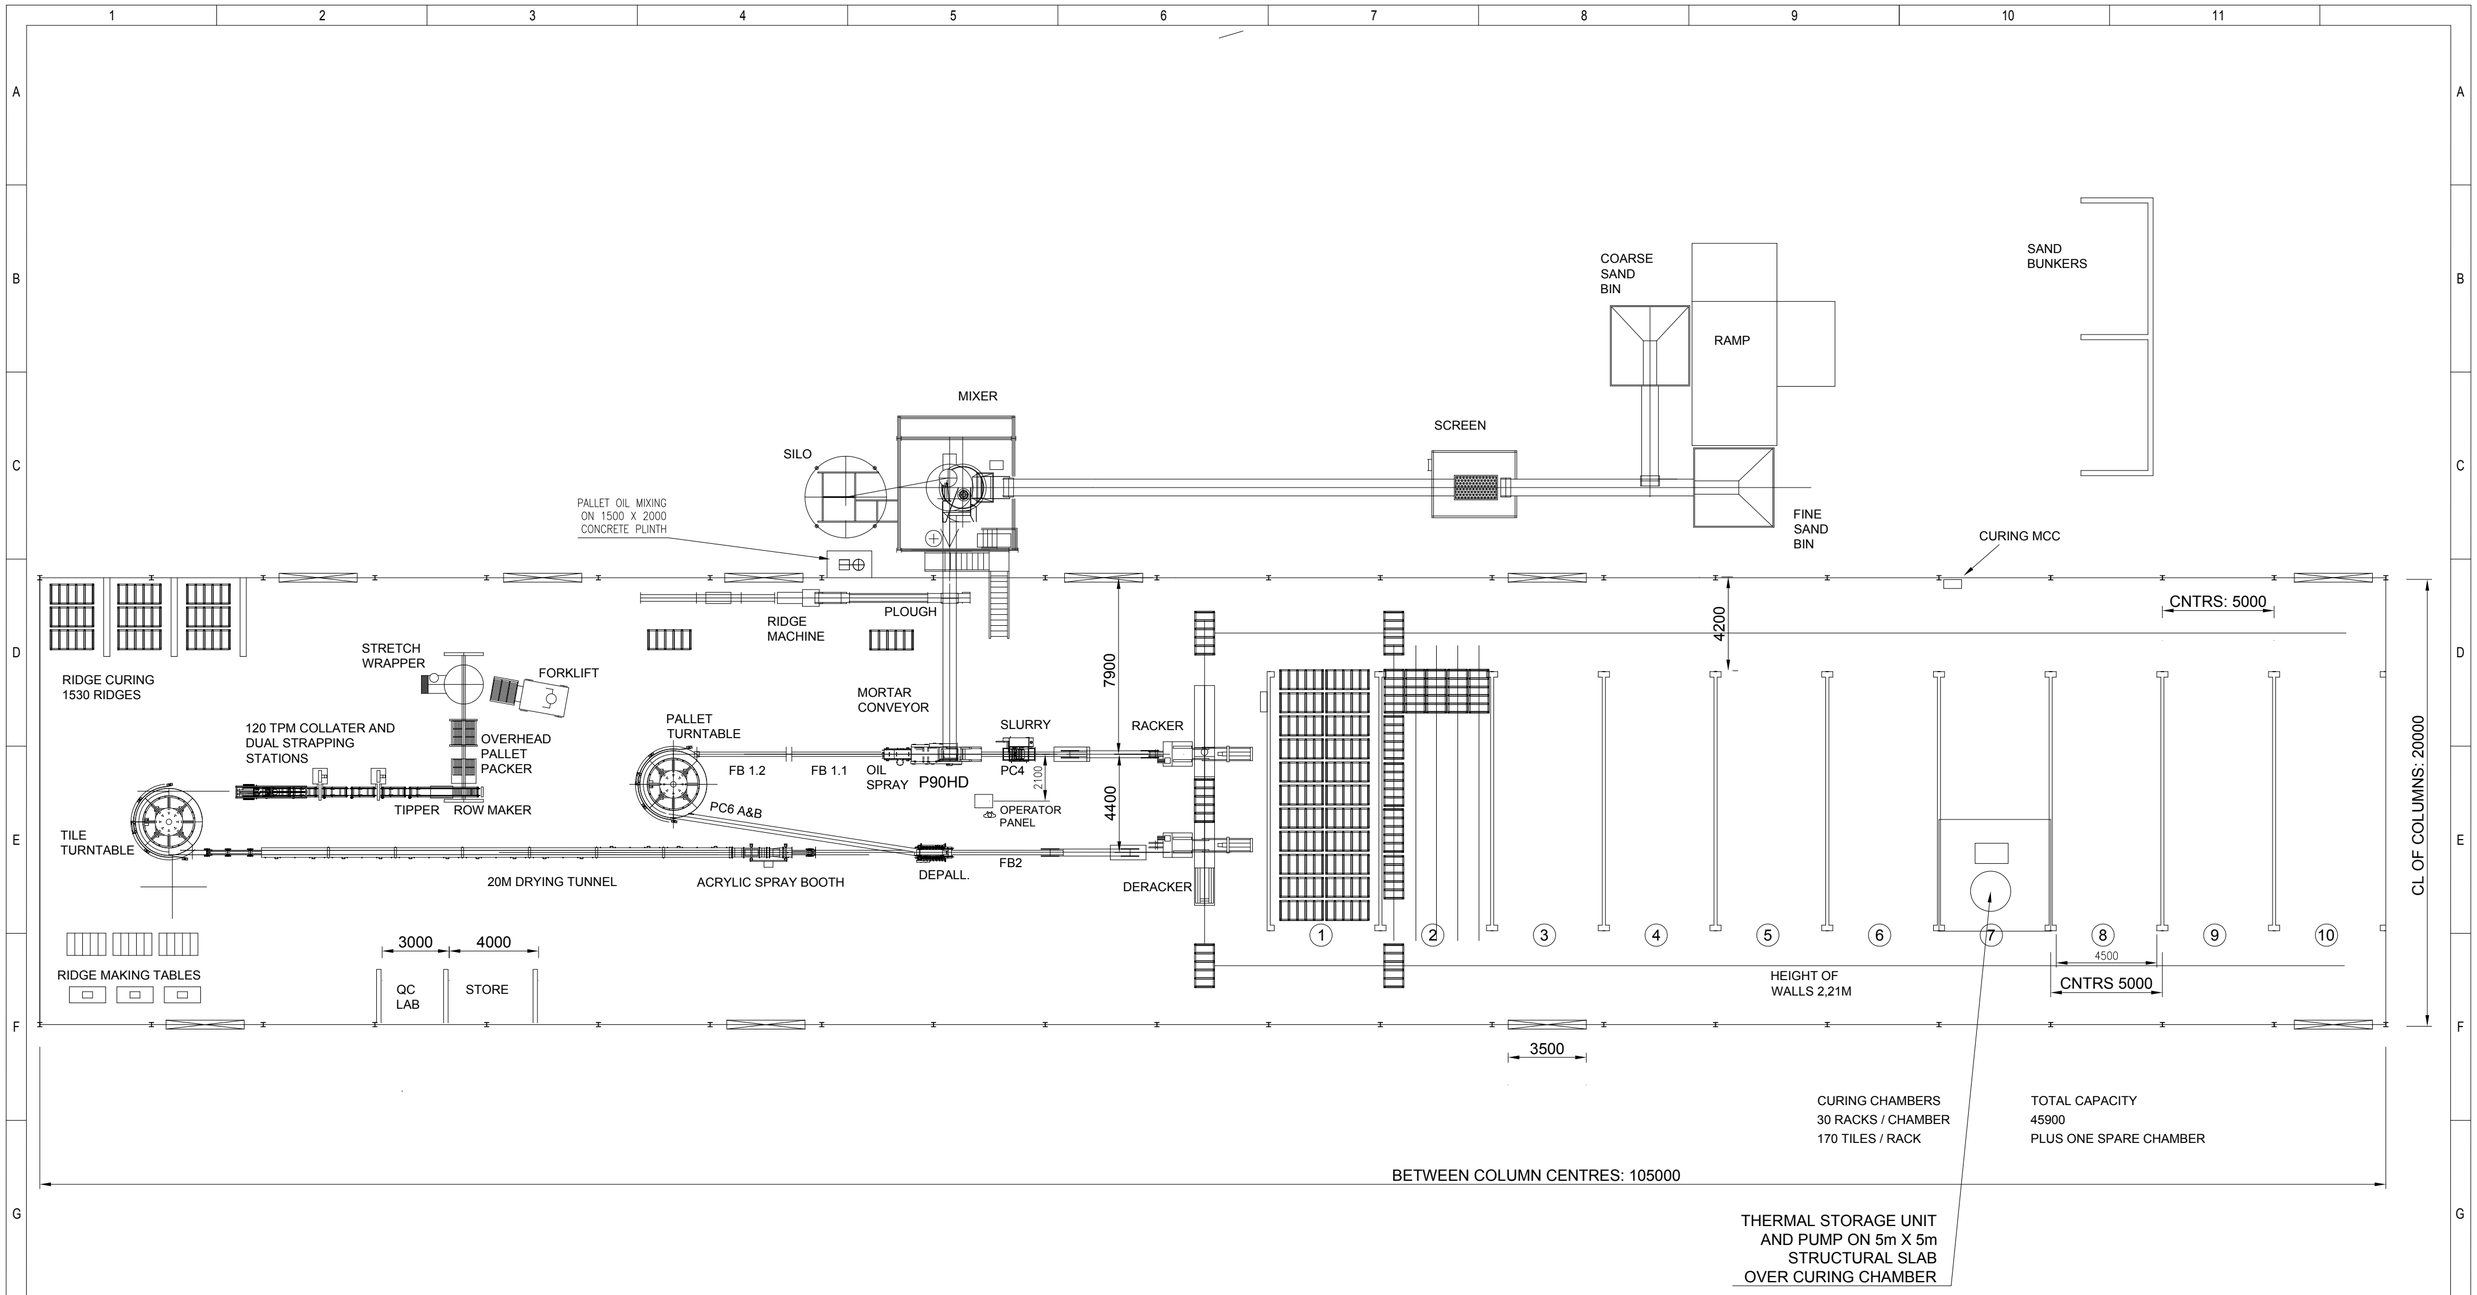

©COPYRIGHT EXISTS IN THIS DRAWING AND ALL INFORMATION CONTAINED THEREIN IN TERMS OF COPYRIGHT LAW. THIS DRAWING IS ONLY TO BE USED FOR THE PURPOSE FOR WHICH IT WAS SUPPLIED TO THE SECOND PARTY AND MAY NOT BE REPRODUCED IN WHOLE OR IN PART BY ANY MEANS WHATSOEVER AND ITS CONTENTS MAY NOT BE DISCLOSED TO ANY OTHER PARTY WITHOUT THE CONSENT OF JESSOP INDUSTRIAL MACHINERY PTY LTD NO LICENCE OR RIGHTS TO MANUFACTURE THE EQUIPMENT OR TO REPRODUCE THESE DOCUMENTS IS GIVEN OR IMPLIED.

FILENAME: J-AC-368-LYT-00-00 INFRASET

SCALE 1:250

SHEET SIZE - A3

TOLERANCES (UNLESS OTHERWISE STATED)

OVER - TO	±	±	±
0-6	0,1	0,2	0,5
6-30	0,2	0,5	1,0
30-100	0,3	0,8	1,5
100-300	0,5	1,2	2,0
300-1000	0,8	2,0	3,0
1000-3000	1,2	3,0	5,0
3000-PLUS	2,0	4,0	8,0
ANGLES	1°	1°	1°

CHECKED DATE

DESIGN APPROVED DATE

UNITS mm

DRAWN JPR

09/09/2005 CREATION DATE

22/09/2005 LAST MODIFIED

PROTILE EQUIPMENT

Jessop Industrial Machinery (Pty) Ltd

(012) 305 6121 info@protile.co.za www.protile.co.za

MANUFACTURERS OF

PROTILE® EQUIPMENT

ISSUE A

TITLE: INFRASET - ROOF TILE PLANT

SUB TITLE: P90HD FULLY AUTOMATIC PLANT (40000 TILES)

DWG No. J-AC-360-LYT-00-00

DESTROY PREVIOUS ISSUE